HOMESTAKE

DUSEL

DEEP UNDERGROUND SCIENCE and ENGINEERING LABORATORY
LEAD, SOUTH DAKOTA

VICINITY MAP

LEGEND

- NEW EXCAVATIONS
- ENLARGEMENT OF EXISTING STRUCTURES
- EXISTING
- FUTURE
- BY OTHERS

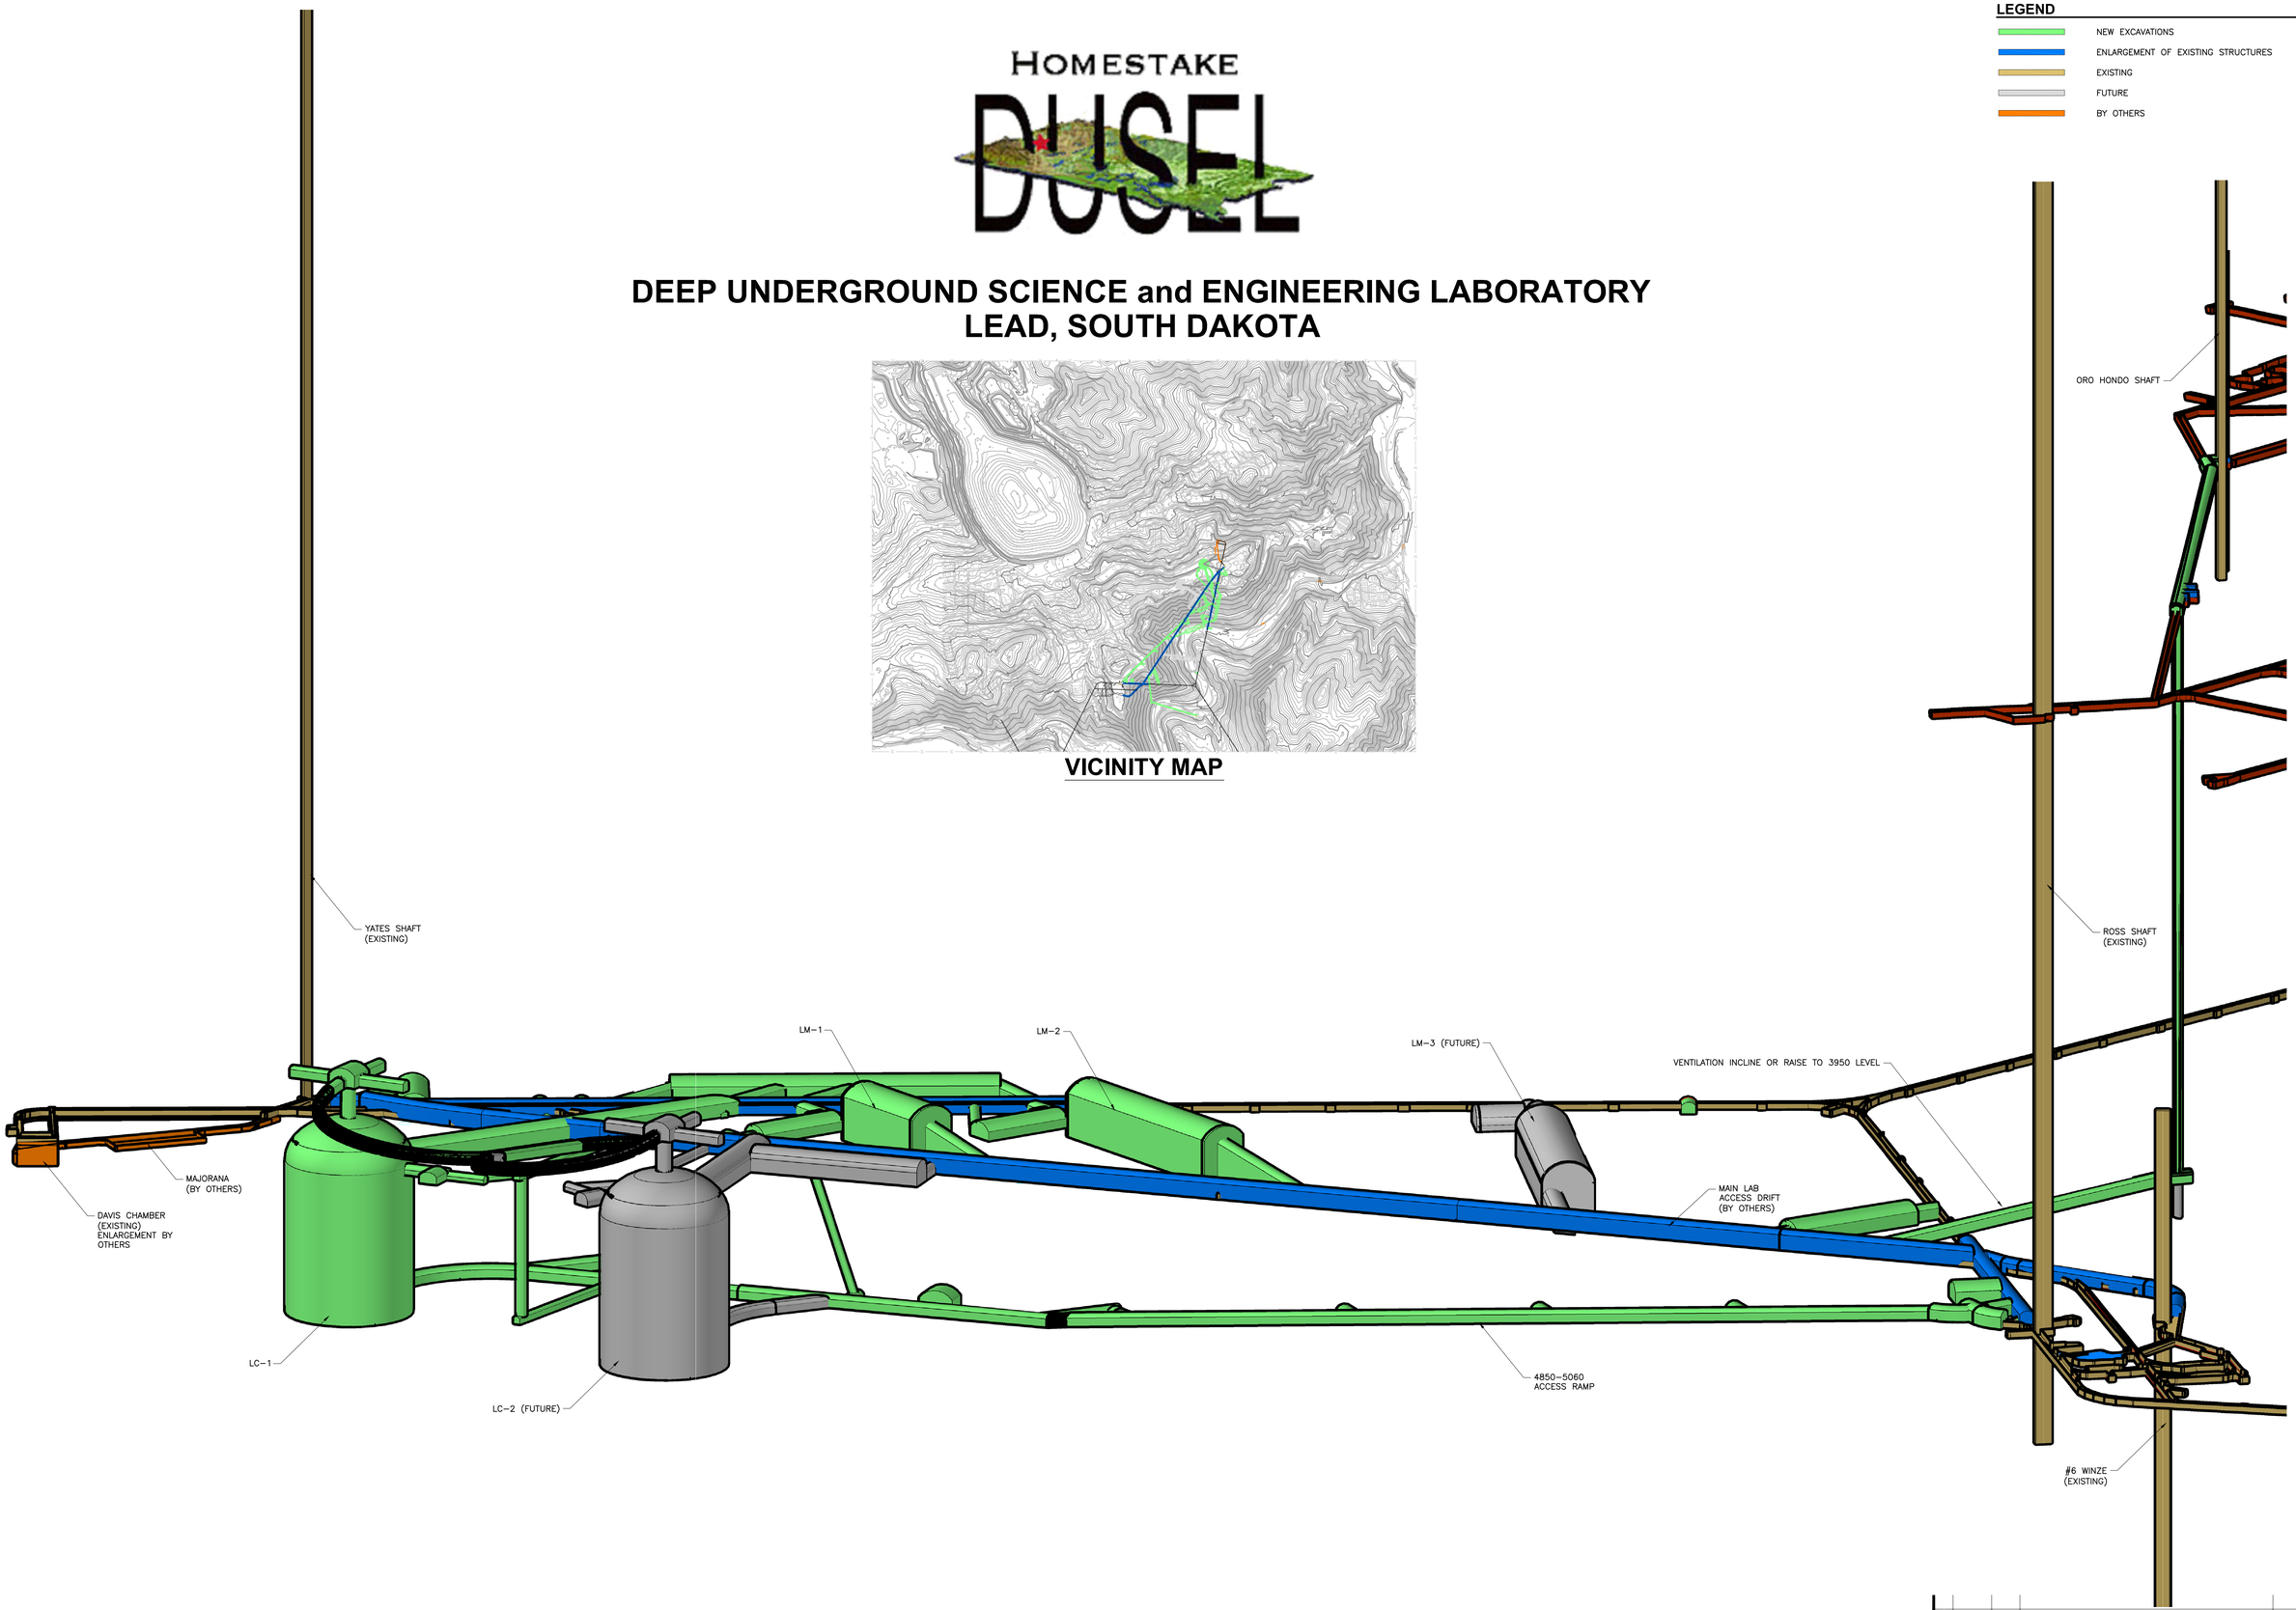

REV	DATE	DES	REVISION DESCRIPTION	CADD	CHK	RVW
A	15JUN2010	WTW	60% PRELIMINARY DESIGN REVIEW	AKW		
A	26FEB2010	WTW	30% PRELIMINARY DESIGN	AKW	RSP	DLO

PROJECT

DUSEL PRELIMINARY EXCAVATION DESIGN
LEAD, LAWRENCE COUNTY, SOUTH DAKOTA

TITLE

PRELIMINARY EXCAVATION ELEVATION
DUSEL 4850 LEVEL CAMPUS

Golder Associates
DENVER, COLORADO

PROJECT No.	093-81779		FILE No.	09381779A001	
DESIGN	WTW	12/09	SCALE	NONE	REV. B
CADD	AKW	01/10	GEX-G4-01		
CHECK	WTW	01/10			
REVIEW	WTW	01/10			

NOT FOR CONSTRUCTION

Plot Time: 06/16/10 10:41

Drawing File: N:\09\093-81779\A_C Construction Drwgs\ 09381779A001.dwg | Layout: Drawing 1 | Modified: Jun 15, 2010 - 12:39 - AKWilson | Plotted: 06/16/10 10:41 - AKWilson