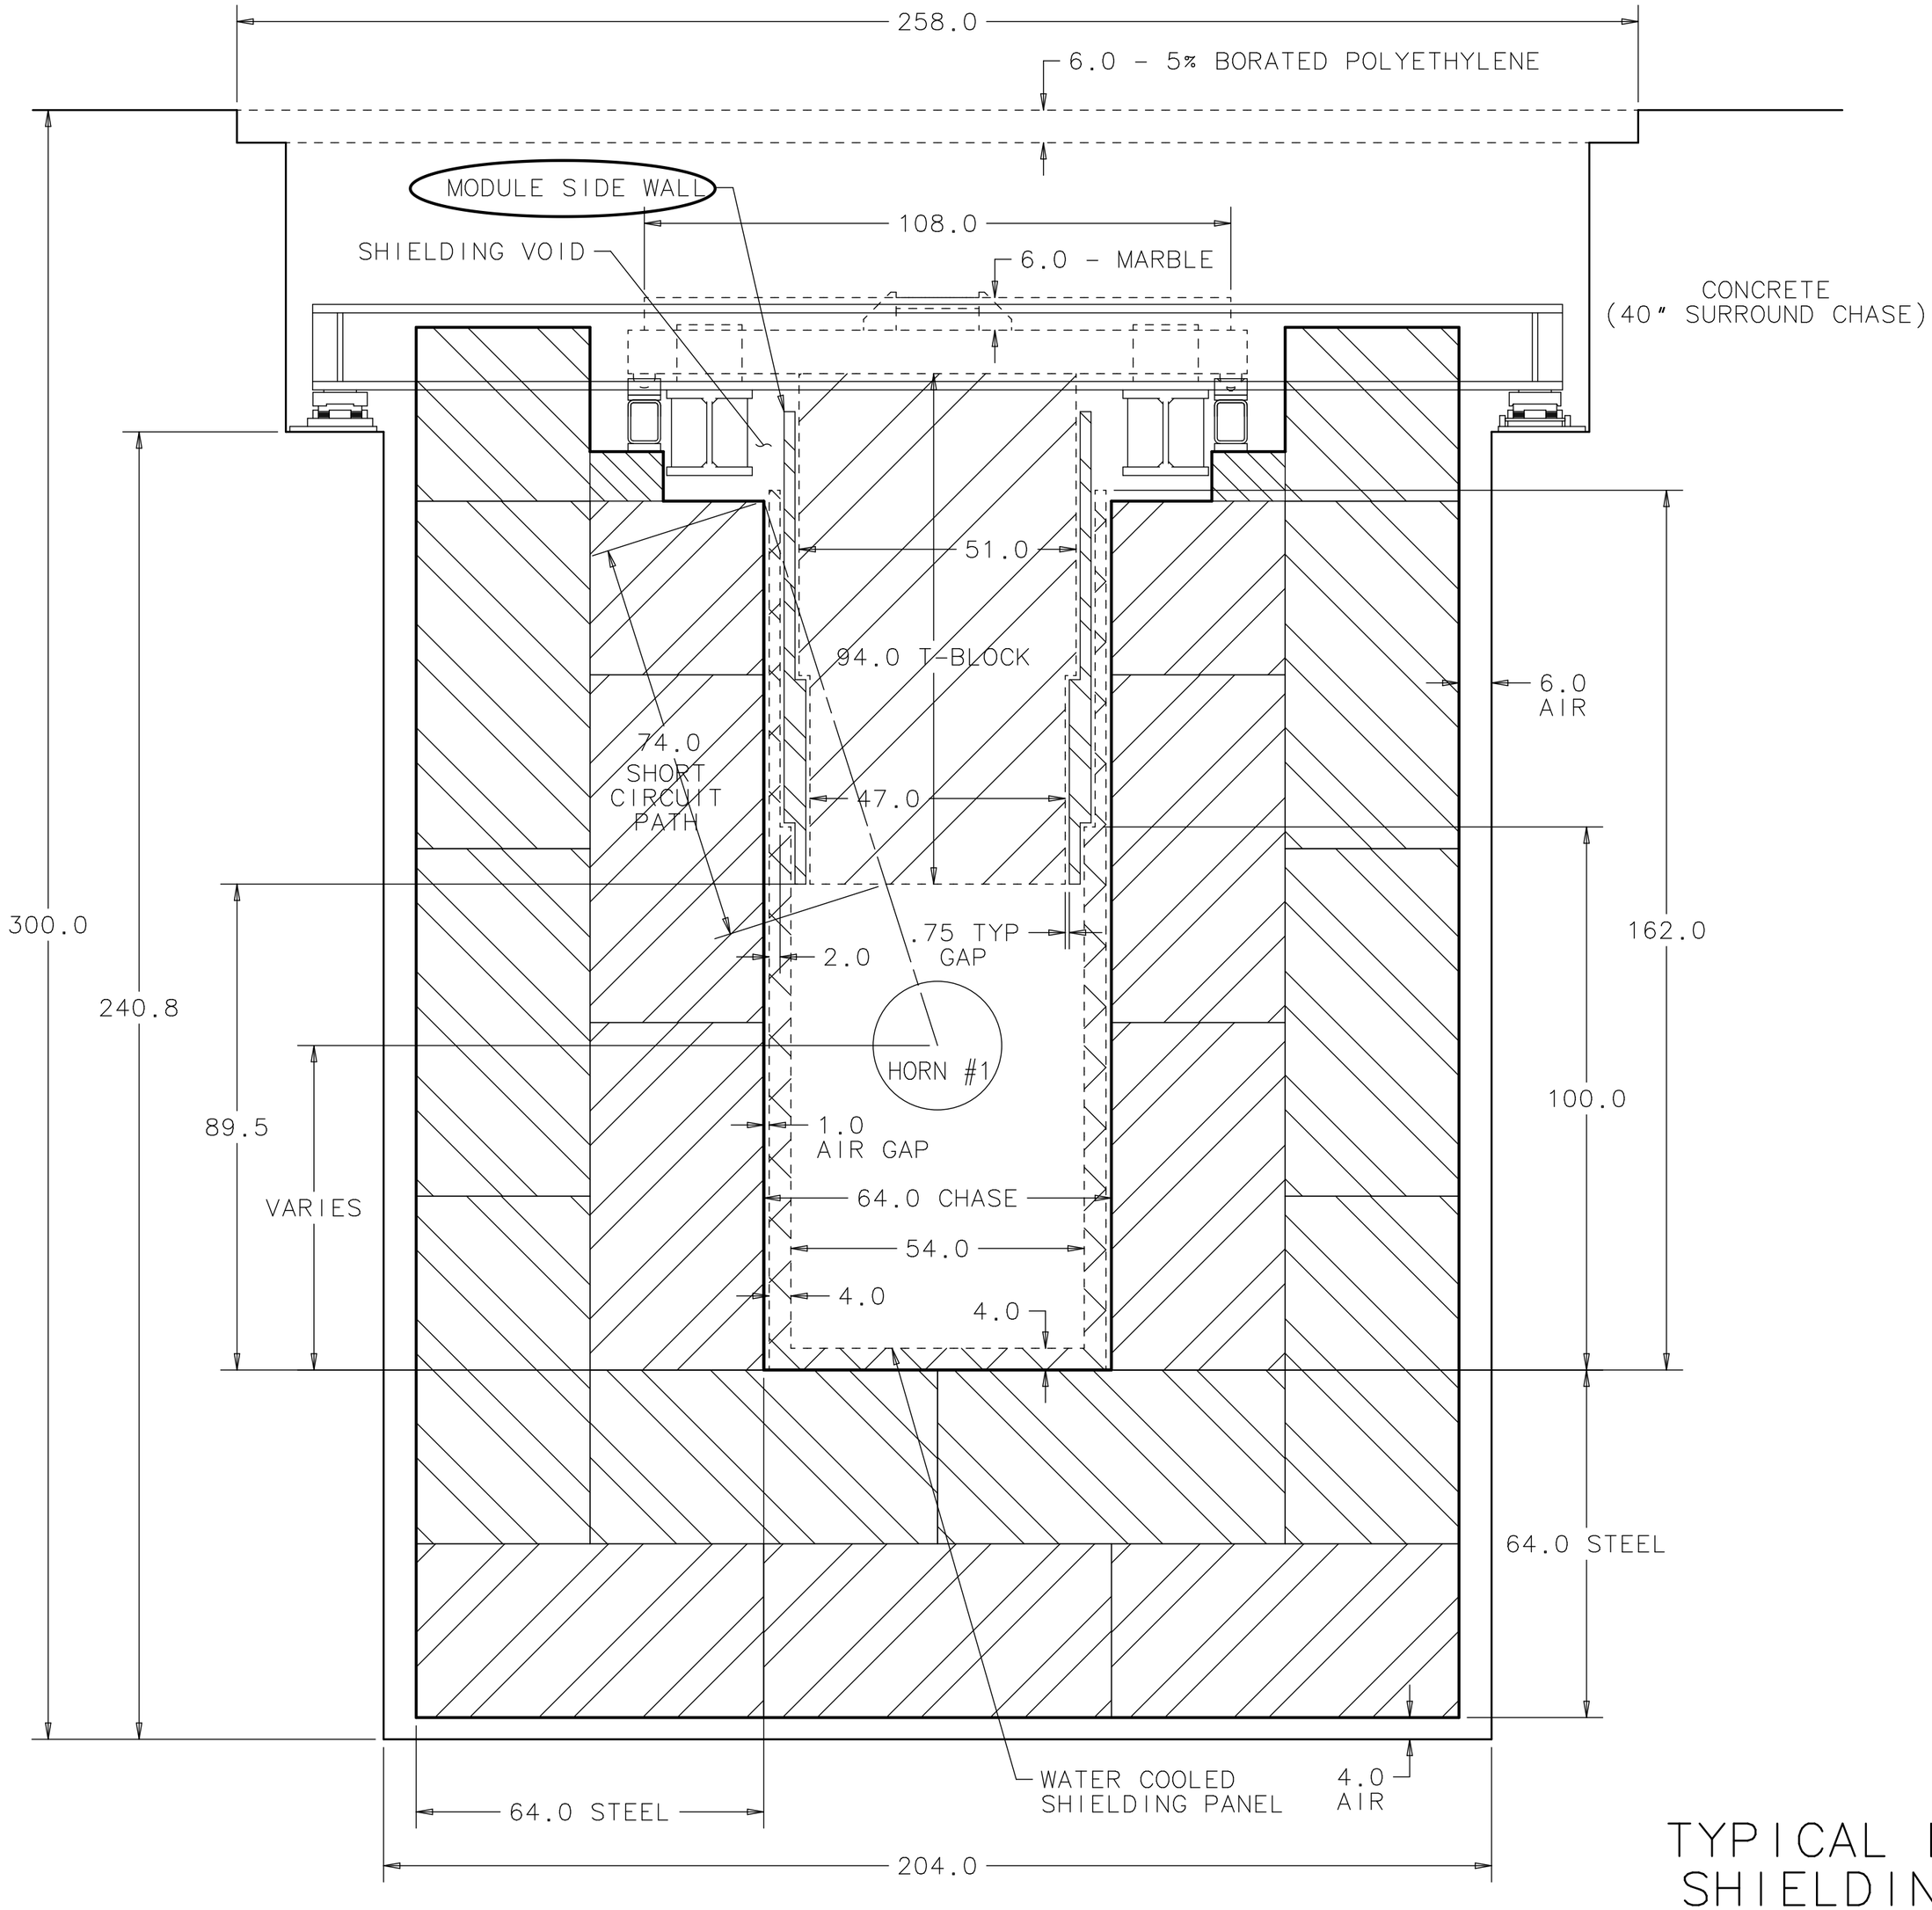

TYPICAL LBNE CHASE
SHIELDING SECTION