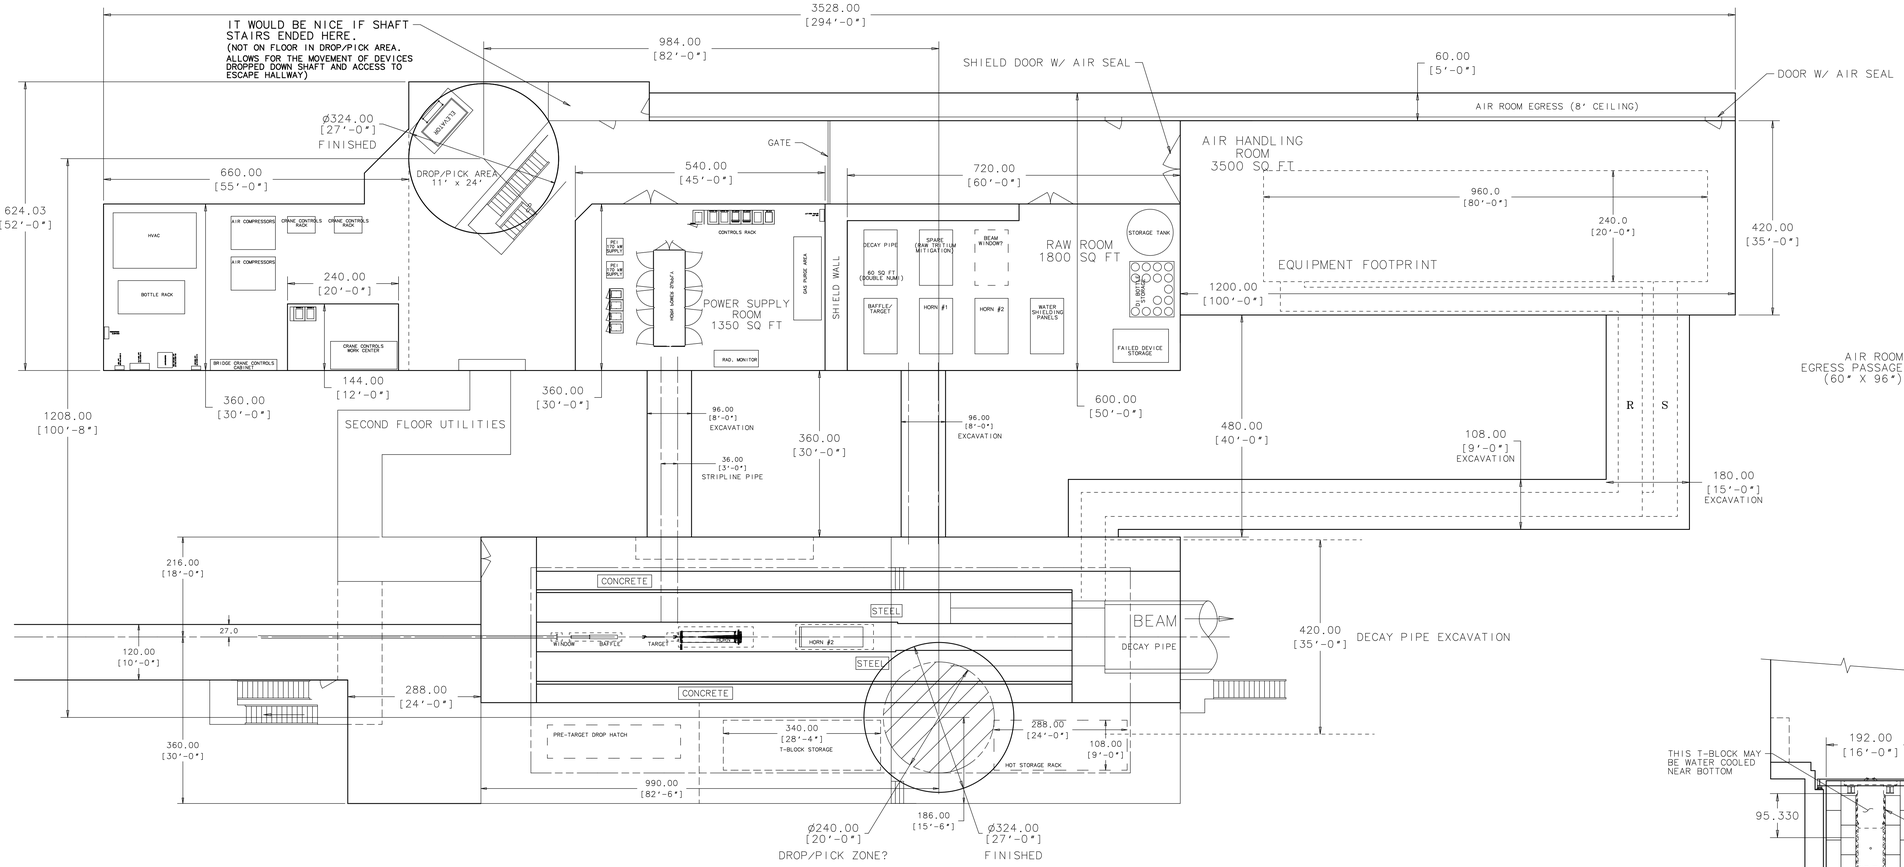

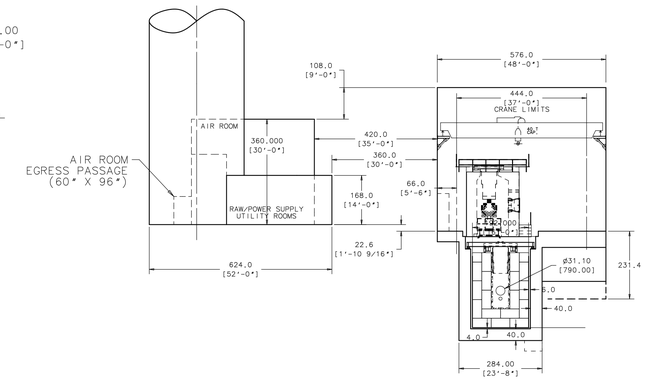

HORN #2 SECTION

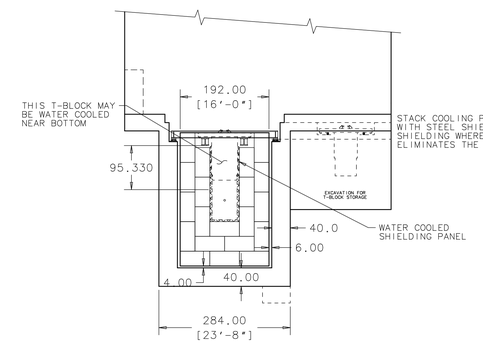

BETWEEN HORN SECTION #1

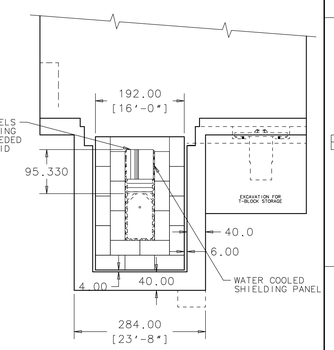

BETWEEN HORN SECTION #2

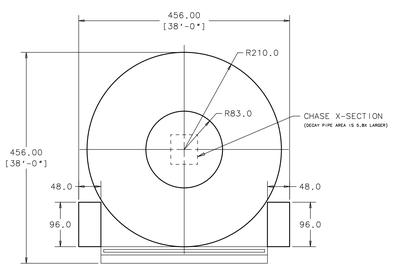

DECAY PIPE SECTION

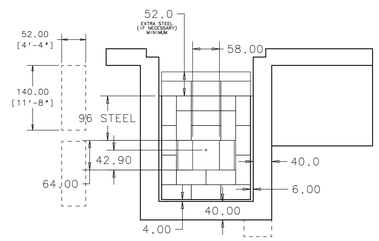

D.S. HORN #2 SECTION #1

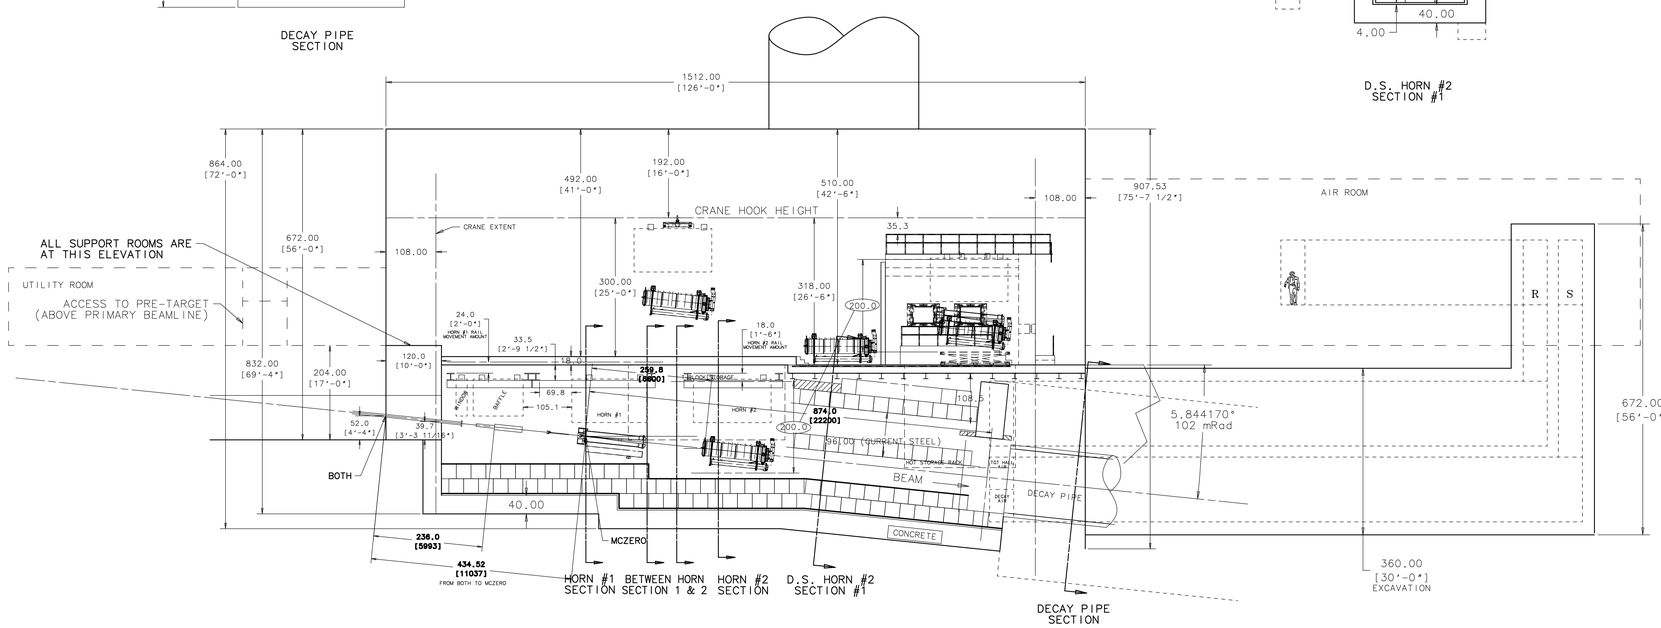

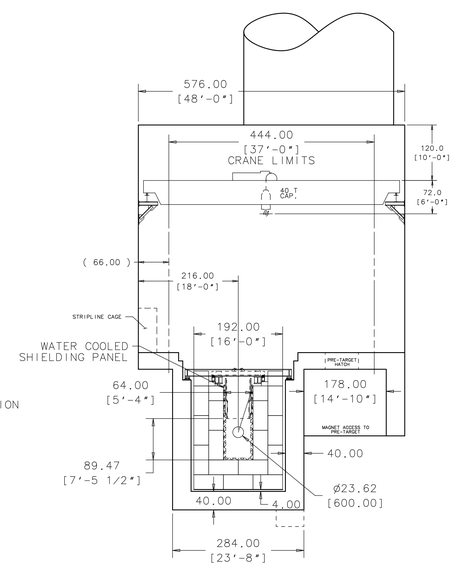

HORN #1 SECTION

TECHNICAL INFORMATION ONLY
NOT FOR CONSTRUCTION
CREATED: 14-JUL-2010
BY: D.HURD

14-JUL-2010