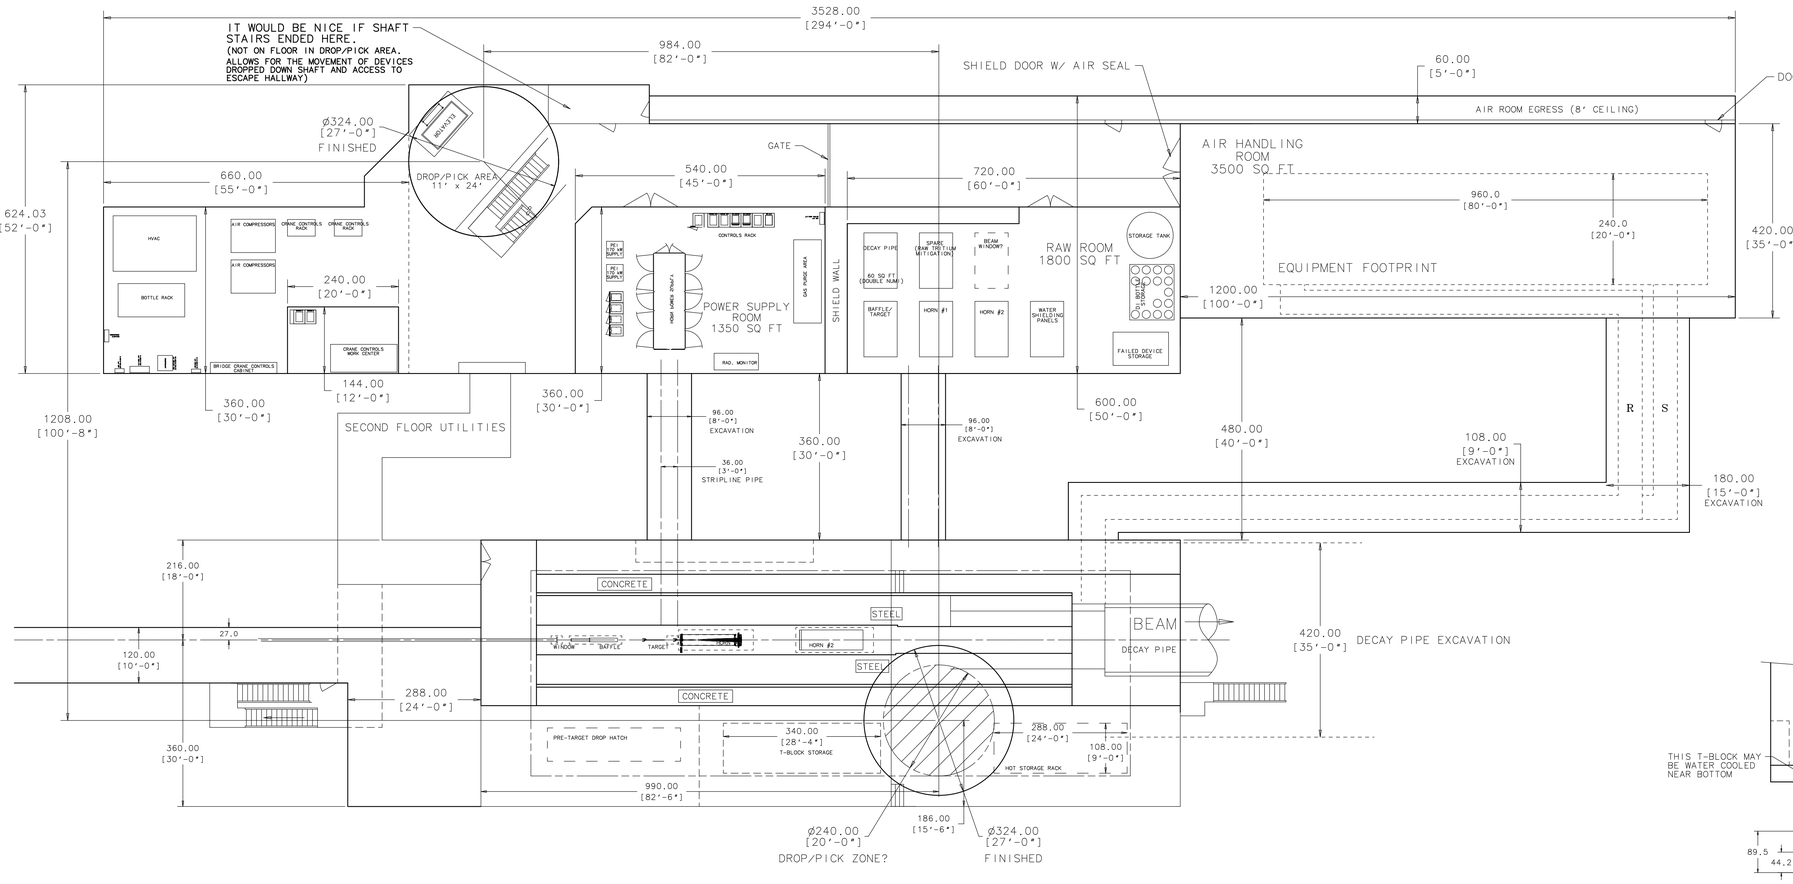

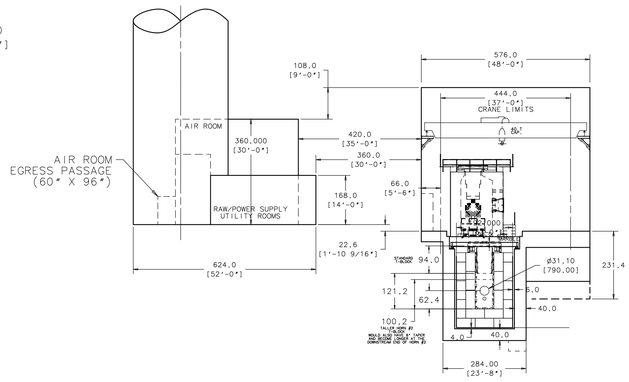

HORN #2 SECTION

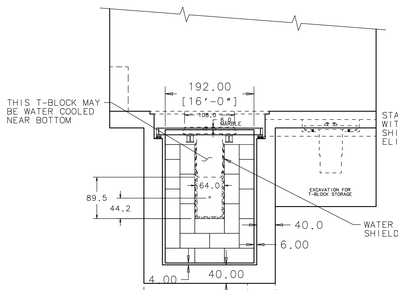

BETWEEN HORNS SECTION #1

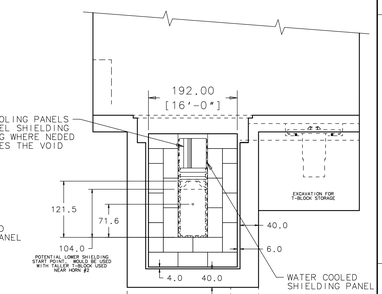

BETWEEN HORNS SECTION #2

DECAY PIPE SECTION

BAFFLE SECTION
(WINDOW WILL HAVE SIMILAR SHIELDING)

D.S. HORN #2 SECTION #1

DECAY PIPE SECTION

SHIELDING NOTES:

1. COVER OVER CHASE ASSUMED TO BE 6" THICK BORATED POLYETHYLENE
2. GAPS BETWEEN T-BLOCK DOG LEGS TO BE .75" BEND AT APPROX. MIDPOINT OF 94" BLOCK
3. DASHED, UNFILLED SECTIONS ARE TO BE SHIELDED WITH T-BLOCKS (TYPICAL SECTION TO RIGHT)

HORN #1 SECTION

TECHNICAL INFORMATION ONLY
NOT FOR CONSTRUCTION
CREATED: 23-JUL-2010
BY: D.HURD

23-JUL-2010